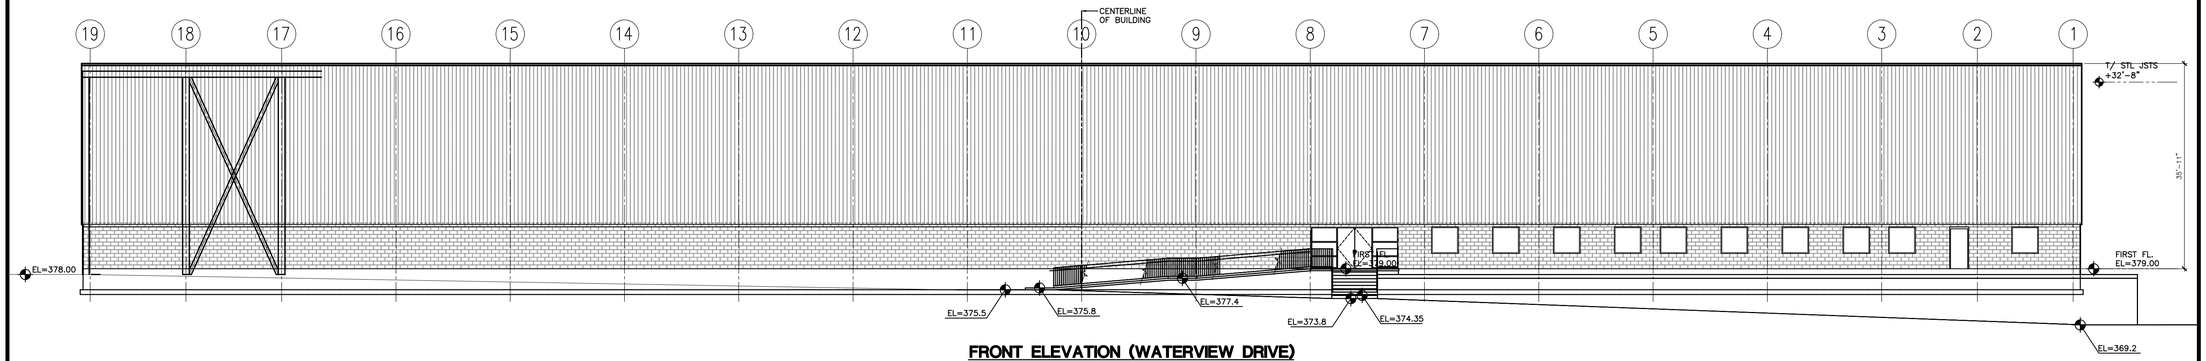

FRONT ELEVATION (WATERVIEW DRIVE)

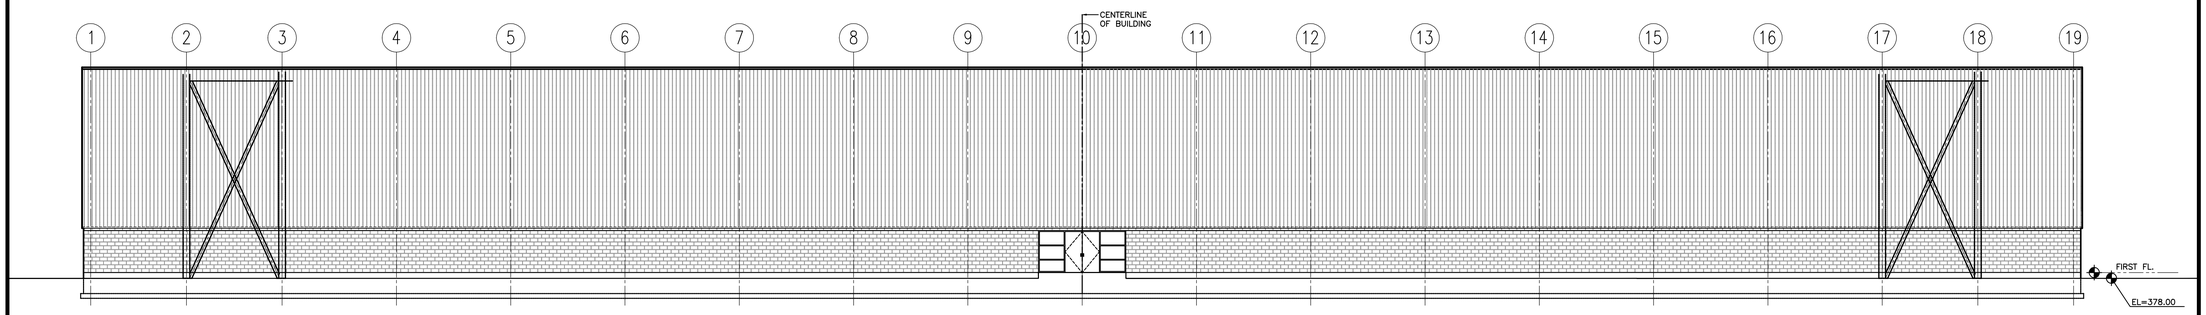

REAR ELEVATION (WATERVIEW DRIVE)

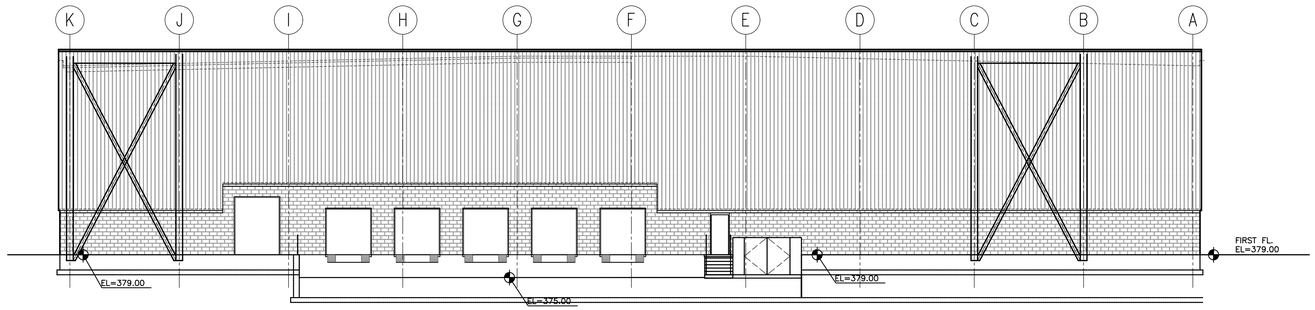

LEFT SIDE ELEVATION

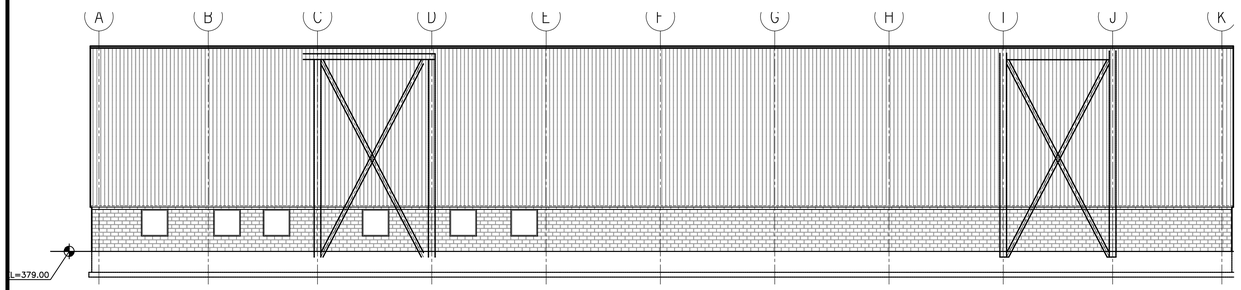

RIGHT SIDE ELEVATION

EXTERIOR ELEVATIONS
NOT TO SCALE

ROSE •TISO & CO. LLC.
ARCHITECTS • SURVEYORS • ENGINEERS
WWW.ROSETISO.COM
35 BRENTWOOD AVENUE, FAIRFIELD, CT 06825
TEL: (203)610-6262 • FAX: (203)610-6404

REVISIONS			
NO.	BY	DATE	DESCRIPTION
1	MMF	1-2-20	FOR REVIEW
2	MMF	2-26-20	REVISED GRADES & PLAN
3	MMF	10-8-20	FOR PERMIT

PROJECT TITLE

OFFICE/WAREHOUSE BUILDING
LOT D-1 WATERVIEW DRIVE
SHELTON, CT.

Prepared For:

R.D. SCINTO, INC.
SHELTON, CONNECTICUT

SHEET TITLE
ELEVATIONS

DESIGNED BY: MMF	SCALE: AS NOTED
DRAWN BY: MMF	DATE: 08-23-10
CHECKED BY: PR	PROJECT NUMBER: 0957
CAD FILE: R:/0957/ARCH	

SEAL

SHEET NUMBER
A-201