Parking

Two Story Building:
1st Floor-Retail: 23 cars
2nd Floor-Offices: 19 cars

One Story Building:
Pizza Place: 10 cars
Nail Salon: 7 cars
Laundry: 10 cars

Plaza Restaurant: 42 cars

DUNKIN/STORAGE: 11 cars

Required: 122 parking spaces
Actual: 123 parking spaces

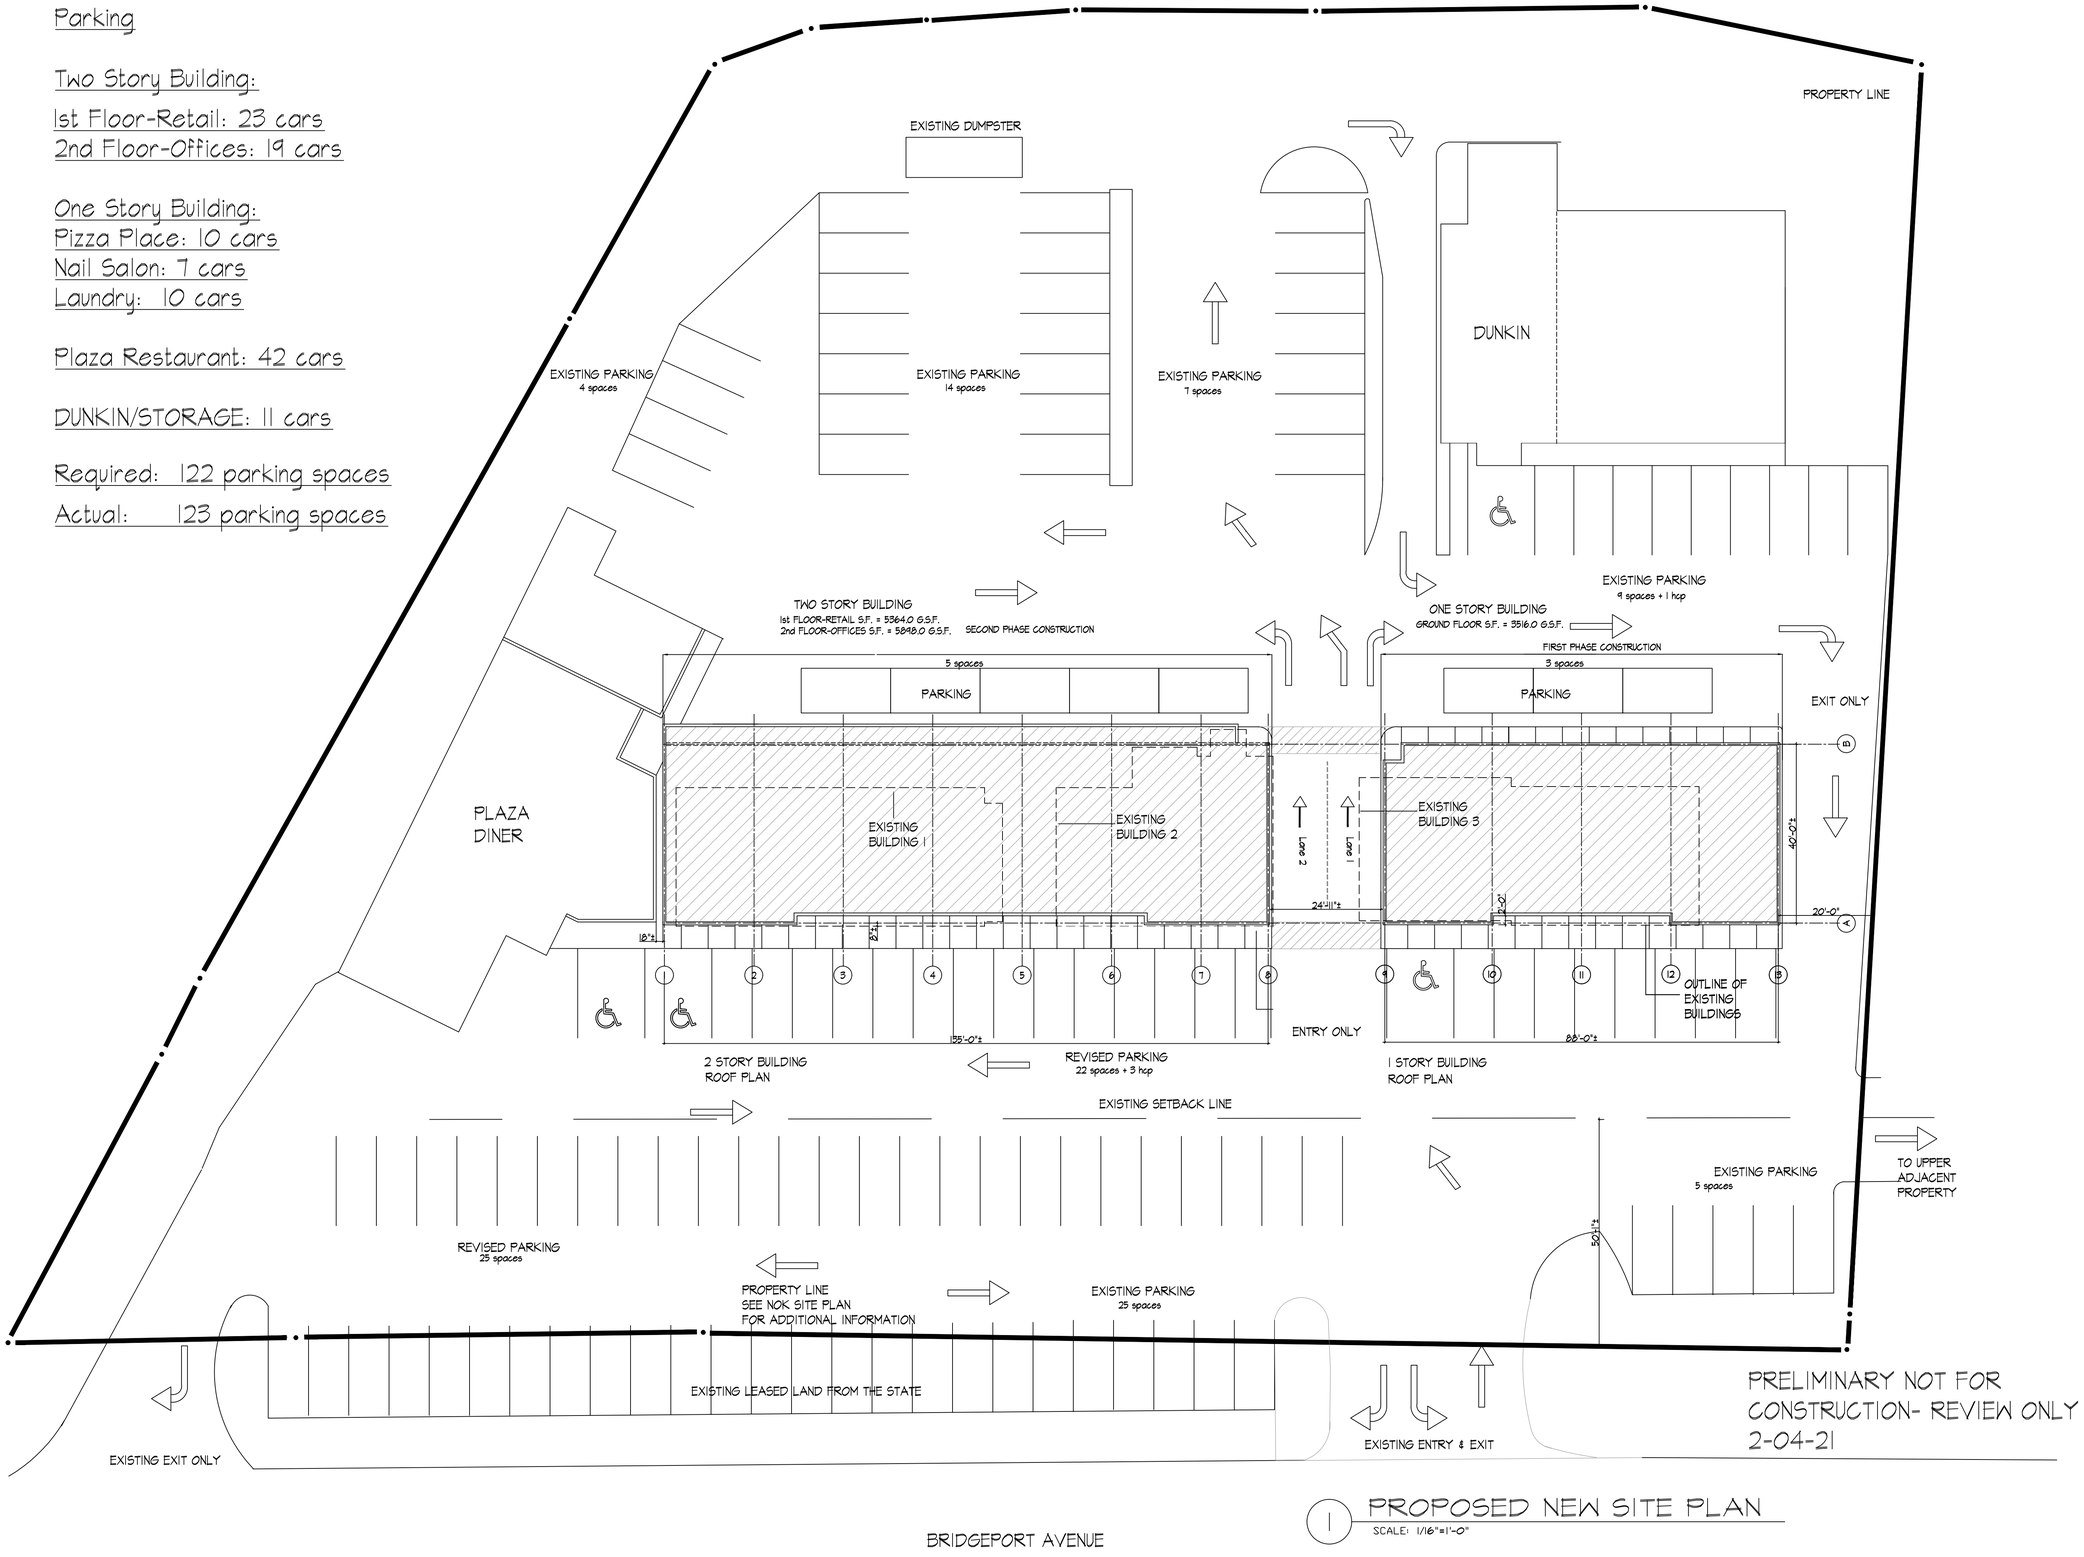

PRELIMINARY NOT FOR
CONSTRUCTION- REVIEW ONLY
2-04-21

1 PROPOSED NEW SITE PLAN
SCALE: 1/16"=1'-0"

JOHN RUFFALO
ARCHITECTURE
INTERIOR PLANNING

JOHN RUFFALO III ARCHITECTS
415 HOWE AVENUE
SUITE 302 SHELTON, CT. 06484
PHONE: 203-924-2272
FAX: 203-924-2285
RUFFALOARCH@MAGS.NET

All legal rights including, but not limited to copyright and design patent rights, in the design arrangements and plans and specifications prepared by John Ruffalo III Architects, P.C. are retained by John Ruffalo III Architects, P.C. and are protected by this project. They may not be used or reused, in whole or in part, except in connection with this project, without the prior written consent of John Ruffalo III, Architects, P.C. Written dimensions on these drawings shall have precedence over scaled dimensions. Contractors shall verify and be responsible for all dimensions and conditions on the project, and John Ruffalo III, Architects, P.C. must be notified of any variation from the dimension and conditions shown by these drawings. Copyright © 2010 John Ruffalo III, Architects, P.C.

REV NO	DATE	REVISION

Project:
Replacement Buildings
737 Bridgeport Avenue
Shelton, Ct. 06484

ISSUED

07.22.20	ISSUED FOR REVIEW
07.28.20	ISSUED FOR REVIEW
08.04.20	ISSUED FOR REVIEW
08.08.20	ISSUED FOR REVIEW
08.11.20	ISSUED TO P&Z REVIEW
08.16.20	ISSUED CIVIL REVIEW
08.18.20	FIRE MARSHALL REVIEW
10.07.20	NEW LAYOUT
10.23.20	FLOOR PLAN & ELEVATION
10.28.20	UPDATED FOR REVIEW
2.04.21	P&Z REVIEW

CLIENT
Woodside Plaza
737 Bridgeport Avenue
Shelton, Ct. 06484

SHEET TITLE
PROPOSED SITE BUILDINGS

SCALE 1/16" = 1'-0" DATE 07/20/20
CHECKED BY JR 02/04/20
DRAWN BY JR

PROJECT # PET004
CAD # A-S.0
A-S.0
SHEET NO

STAMP